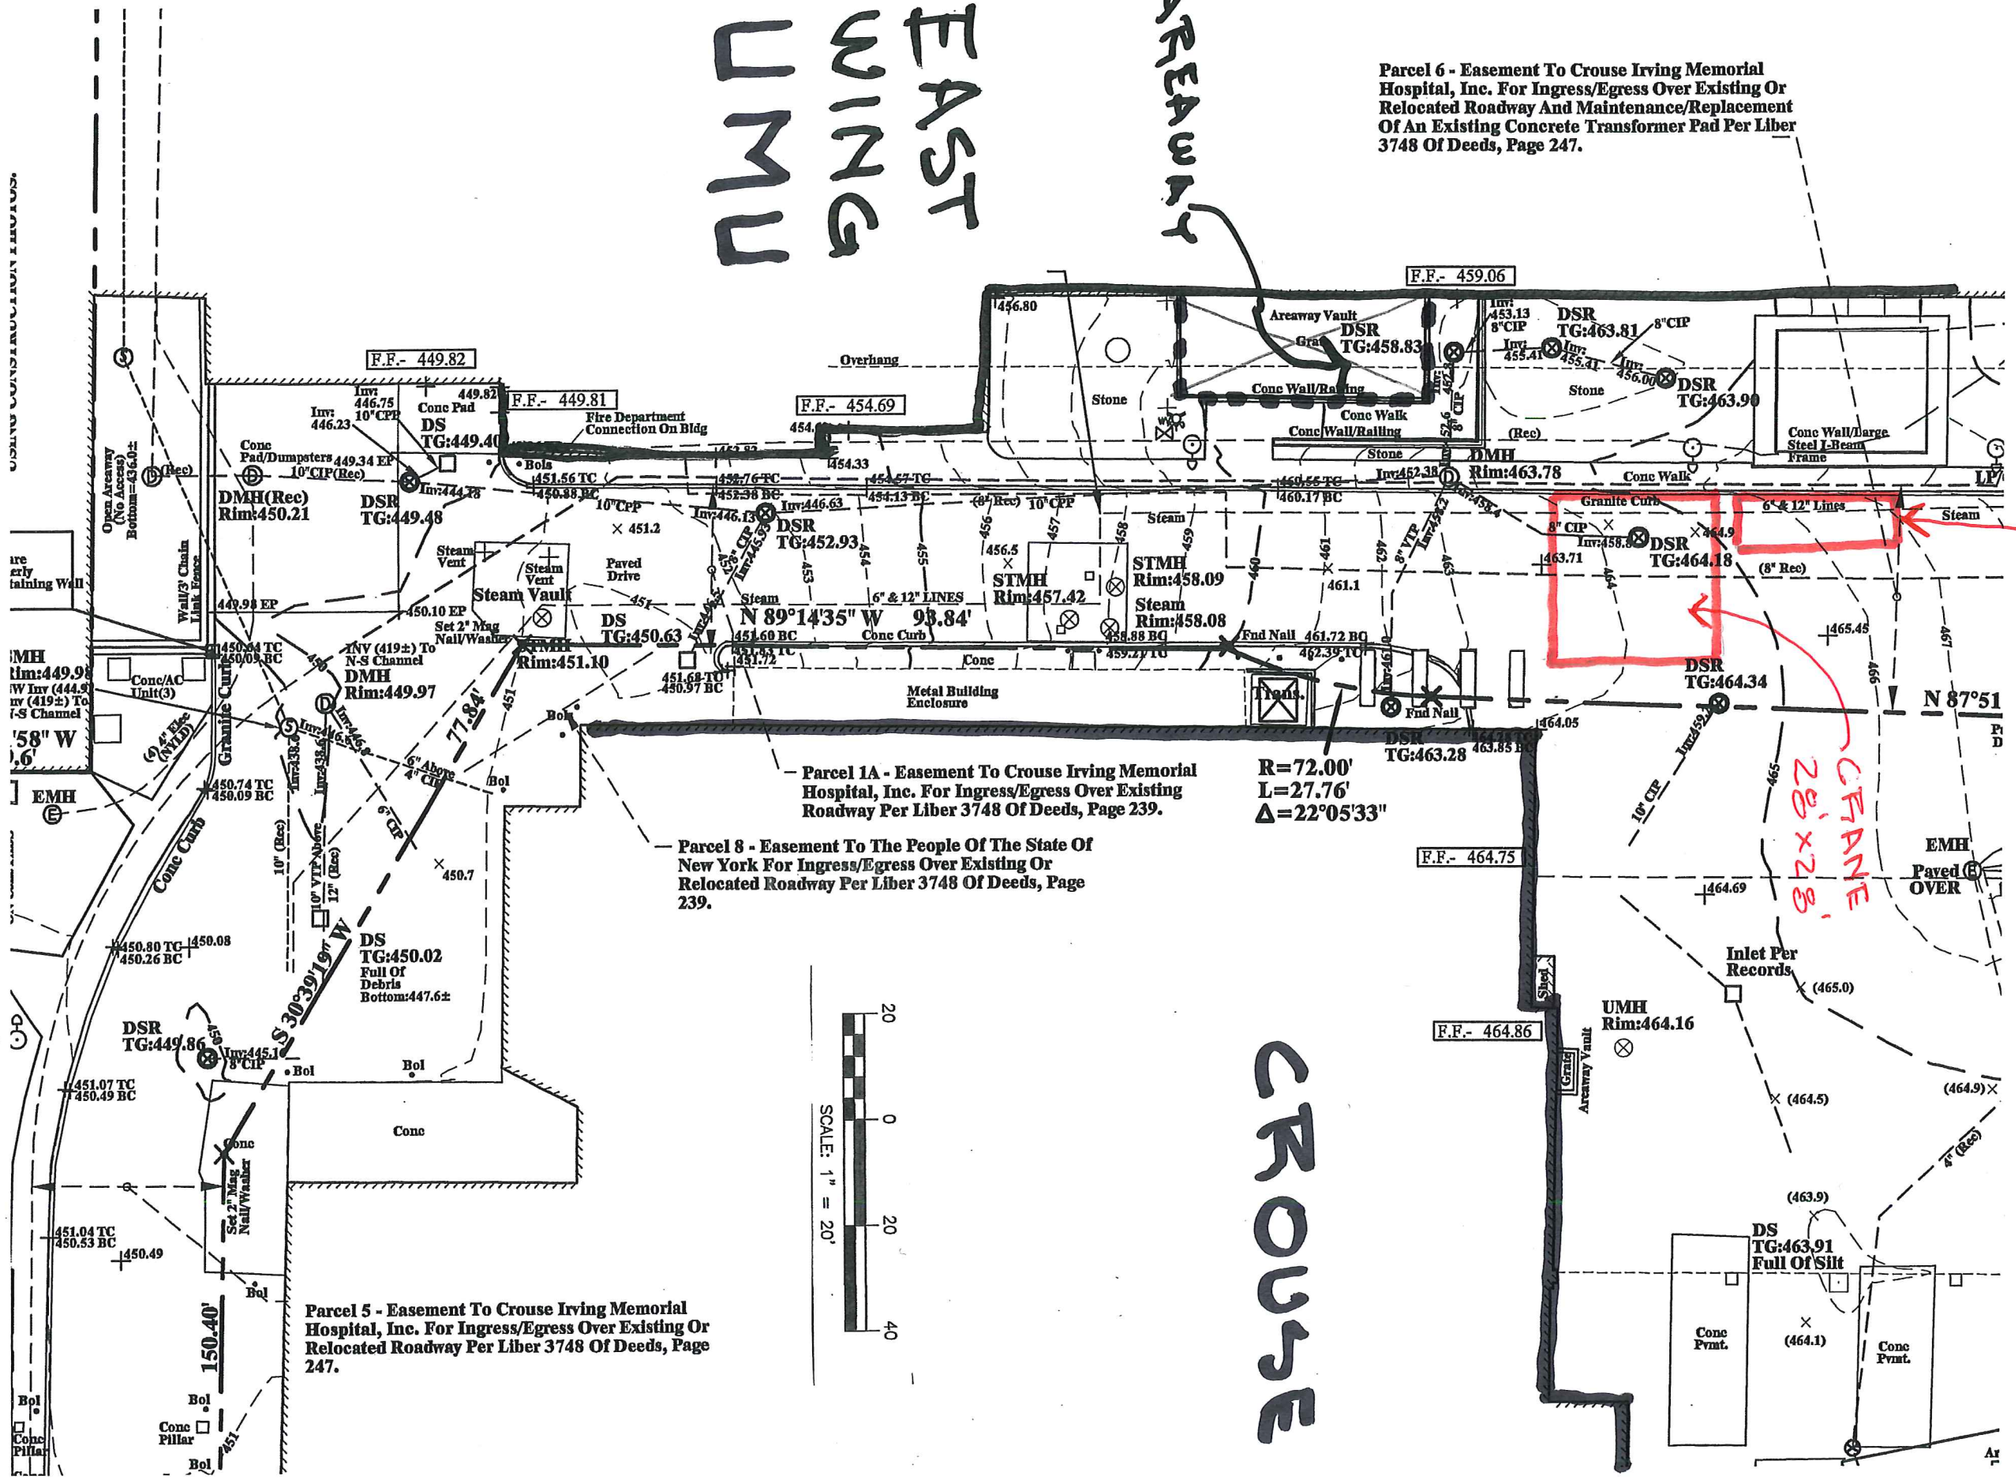
EAST WING UMU
AREAWAY
Parcel 6 - Easement To Crouse Irving Memorial Hospital, Inc. For Ingress/Egress Over Existing Or Relocated Roadway And Maintenance/Replacement Of An Existing Concrete Transformer Pad Per Liber 3748 Of Deeds, Page 247.
F.F.- 459.06
F.F.- 449.82
F.F.- 449.81
F.F.- 454.69
F.F.- 464.75
F.F.- 464.86
Areaway Vault
DSR TG:458.83
DSR TG:463.81
DSR TG:463.90
DMH Rim:463.78
Conc Wall/Railing
Conc Walk
Conc Wall/Large Steel I-Beam Frame
Granite Curb
6" & 12" Lines
DSR TG:464.18
DSR TG:464.34
DSR TG:463.28
DMH(Rec) Rim:450.21
DSR TG:449.48
DS TG:449.40
Fire Department Connection On Bldg
Steam Vault
DS TG:450.63
N 89°14'35" W 93.84'
STMH Rim:458.09
STMH Rim:457.42
Steam Rim:458.08
Metal Building Enclosure
Trans.
R=72.00'
L=27.76'
Δ=22°05'33"
Parcel 1A - Easement To Crouse Irving Memorial Hospital, Inc. For Ingress/Egress Over Existing Roadway Per Liber 3748 Of Deeds, Page 239.
Parcel 8 - Easement To The People Of The State Of New York For Ingress/Egress Over Existing Or Relocated Roadway Per Liber 3748 Of Deeds, Page 239.
DMH Rim:449.97
DMH Rim:451.10
77.84'
S 30°39'19" W
DS TG:450.02 Full Of Debris Bottom:447.6±
DSR TG:449.86
150.40'
Parcel 5 - Easement To Crouse Irving Memorial Hospital, Inc. For Ingress/Egress Over Existing Or Relocated Roadway Per Liber 3748 Of Deeds, Page 247.
SCALE: 1" = 20'
CROUSE
UMH Rim:464.16
Inlet Per Records
DS TG:463.91 Full Of Silt
EMH
Paved OVER
N 87°51
SERVICE TRUCK
CRANE 28' X 28'
DAY 2